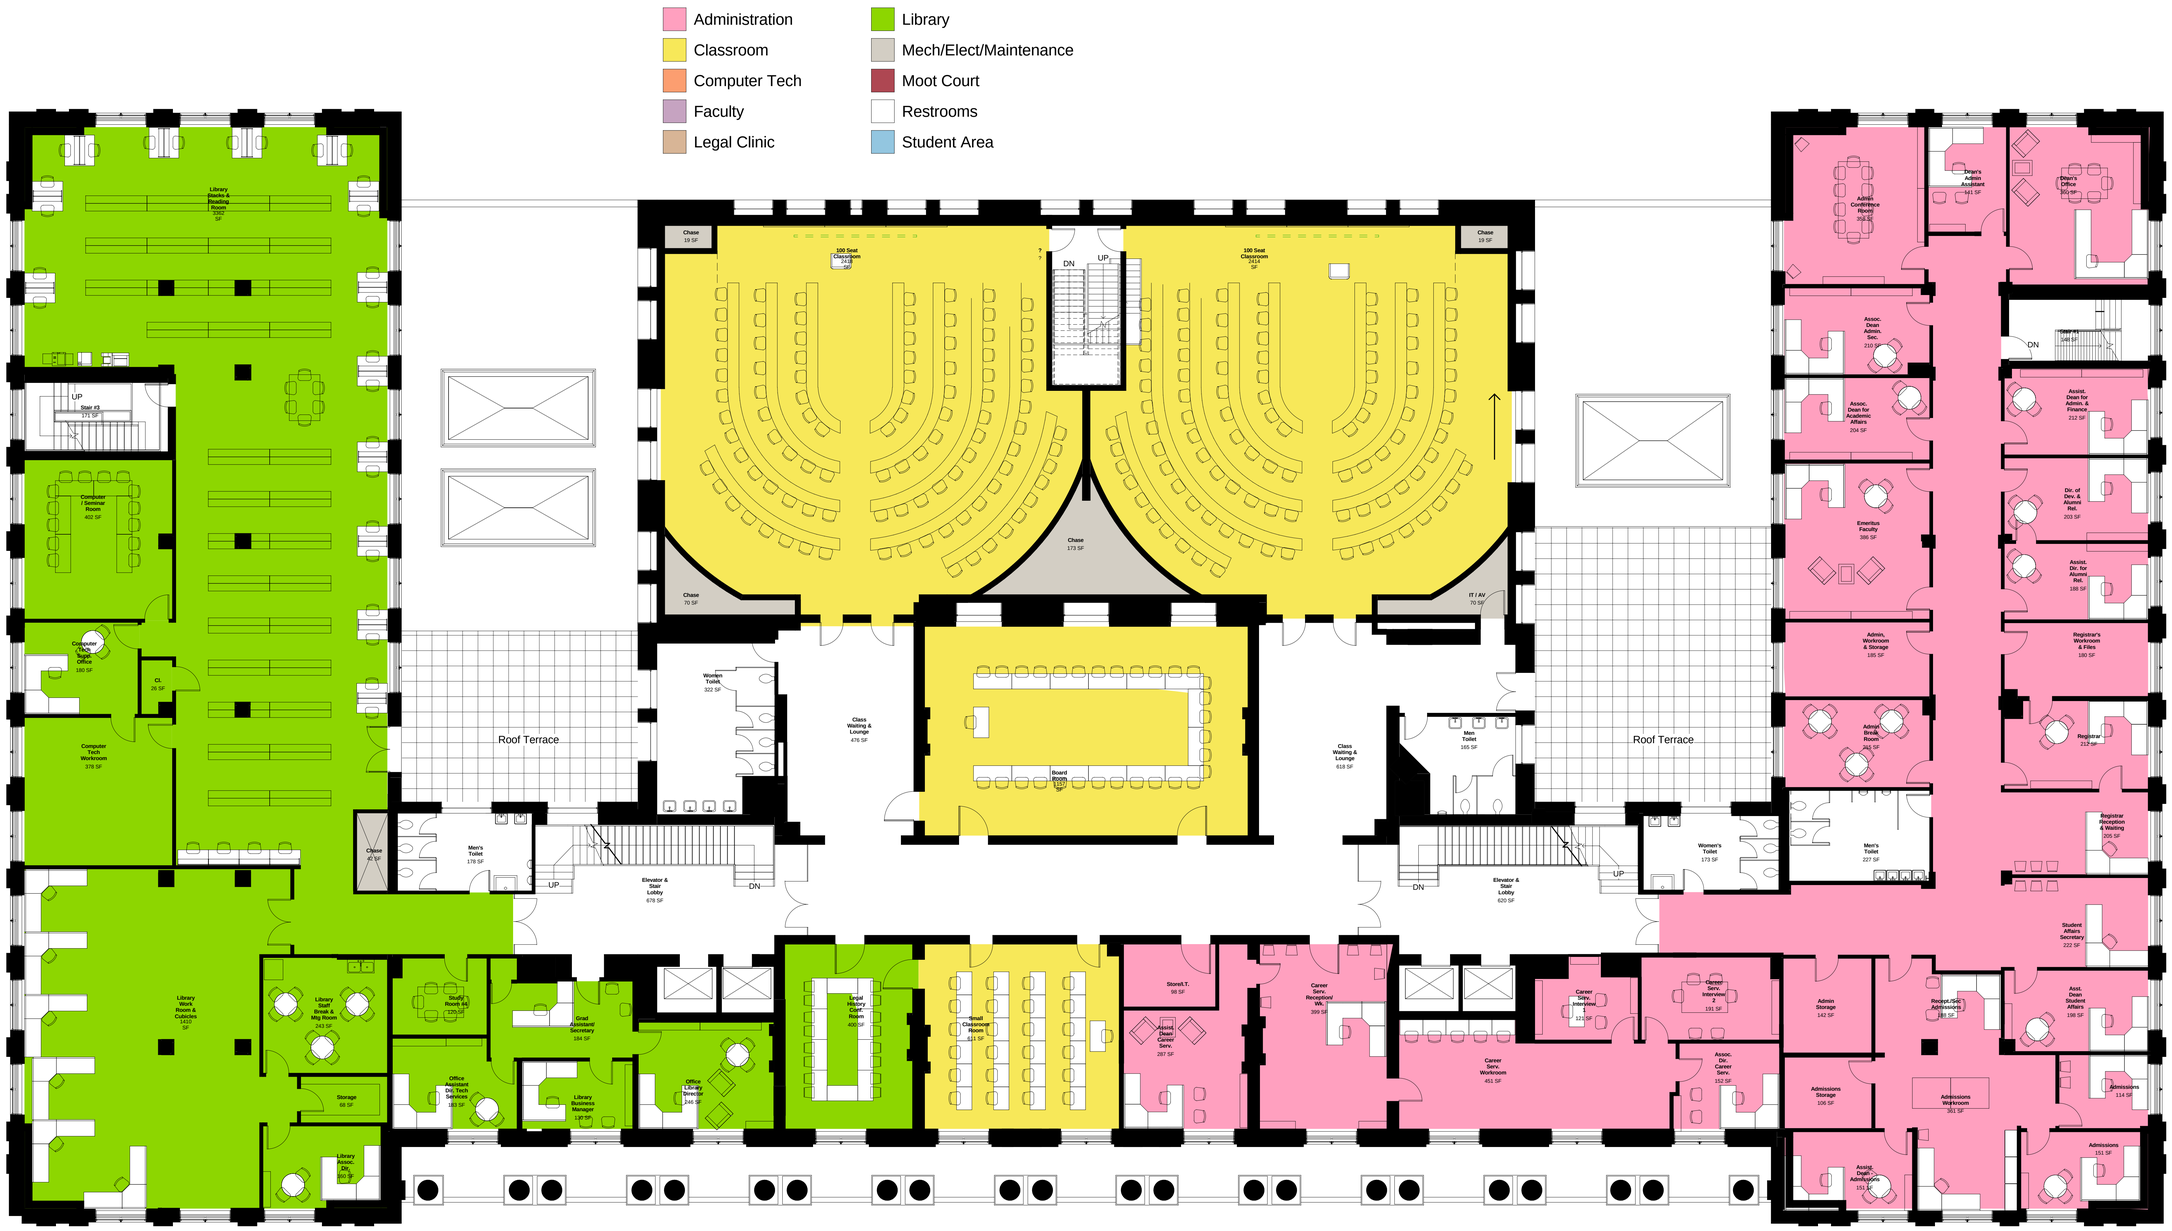

1 2-Level Two

1/8" = 1'-0"

8/3/2006 5:48:26 PM

askew nixon ferguson architects

Architecture
Planning
Interior Design

1500 Union Avenue
Memphis, TN 38104
Tel. 901-278-6868
www.anfa.com

FLEMING ASSOCIATES
ARCHITECTS PLANNERS INTERIOR DESIGNERS
PROFESSIONAL CORPORATION

FLEMING NAMIE
WITT GIBSON

5124 POPLAR AVENUE
SUITE 106
MEMPHIS
TENNESSEE 38117
901.767.3924 OFF
901.767.7136 FAX
WWW.FLEMINGARCHITECTS.COM

University of Memphis School of Law
1 North Front Street, US Customs House, Post Office, US Courthouse
Memphis, TN 38103

TBR Project No. 166 / 007-13-05

REVISION SCHEDULE

NUMBER	DATE AND DESCRIPTION

SHEET TITLE

DEPARTMENTAL FLOOR PLAN - LEVEL TWO

SEAL

DATE

07/14/06

PROJECT NUMBER

05084

SHEET NO.

C202

© 2006 ASKEW NIXON FERGUSON ARCHITECTS, INC. AND FLEMING ASSOCIATES ARCHITECTS, P.C. THIS DOCUMENT IS PROPRIETARY TO ANY AND FIRM, P.C. AND MAY NOT BE USED, COPIED OR DUPLICATED WITHOUT PRIOR WRITTEN CONSENT.