- Administration
- Classroom
- Computer Tech
- Faculty
- Legal Clinic
- Library
- Mech/Elect/Maintenance
- Moot Court
- Restrooms
- Student Area

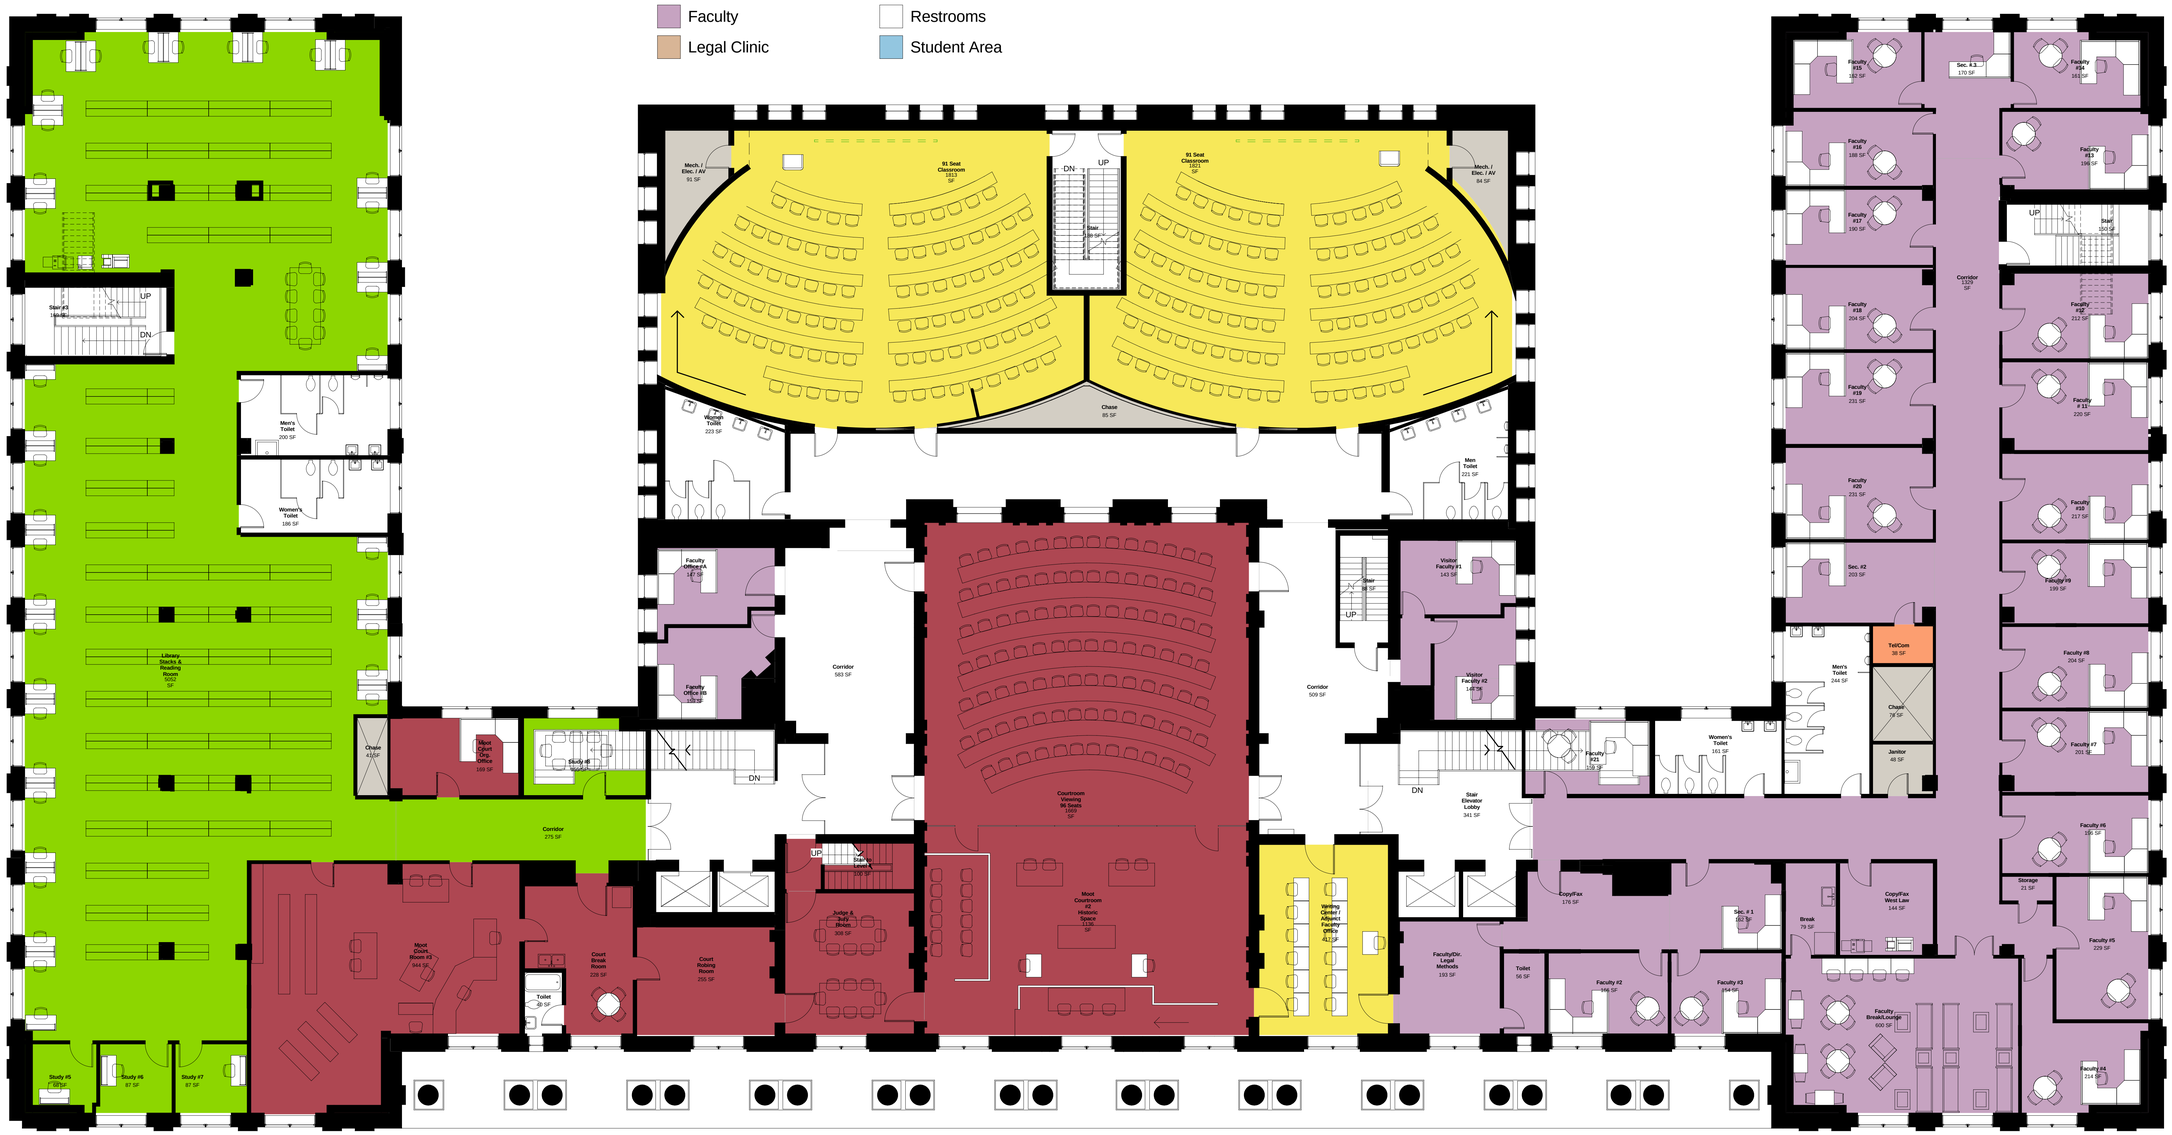

1 3-Level Three
1/8" = 1'-0"

8/3/2006 5:49:21 PM

askew nixon ferguson architects
Architecture
Planning
Interior Design
1500 Union Avenue
Memphis, TN 38104
Tel. 901-278-6868
www.anfa.com

FLEMING ASSOCIATES
ARCHITECTS PLANNERS INTERIOR DESIGNERS
PROFESSIONAL CORPORATION
FLEMING NAMIE
WITT GIBSON
5124 POPLAR AVENUE
SUITE 106
MEMPHIS
TENNESSEE 38117
901.767.3924 OFF
901.767.7136 FAX
WWW.FLEMINGARCHITECTS.COM

University of Memphis School of Law
1 North Front Street, US Customs House, Post Office, US Courthouse
Memphis, TN 38103
TBR Project No. 166 / 007-13-05

REVISION SCHEDULE

NUMBER	DATE AND DESCRIPTION

SHEET TITLE
DEPARTMENTAL FLOOR PLAN - LEVEL THREE

SEAL

DATE
07/14/06

PROJECT NUMBER
05084

SHEET NO.
C203

© 2006 ASKEW NIXON FERGUSON ARCHITECTS INC. AND FLEMING ASSOCIATES ARCHITECTS, P.C. THIS DOCUMENT IS PROPRIETARY TO ANF AND FAIL P.C. AND MAY NOT BE USED, COPIED OR DUPLICATED WITHOUT PRIOR WRITTEN CONSENT.